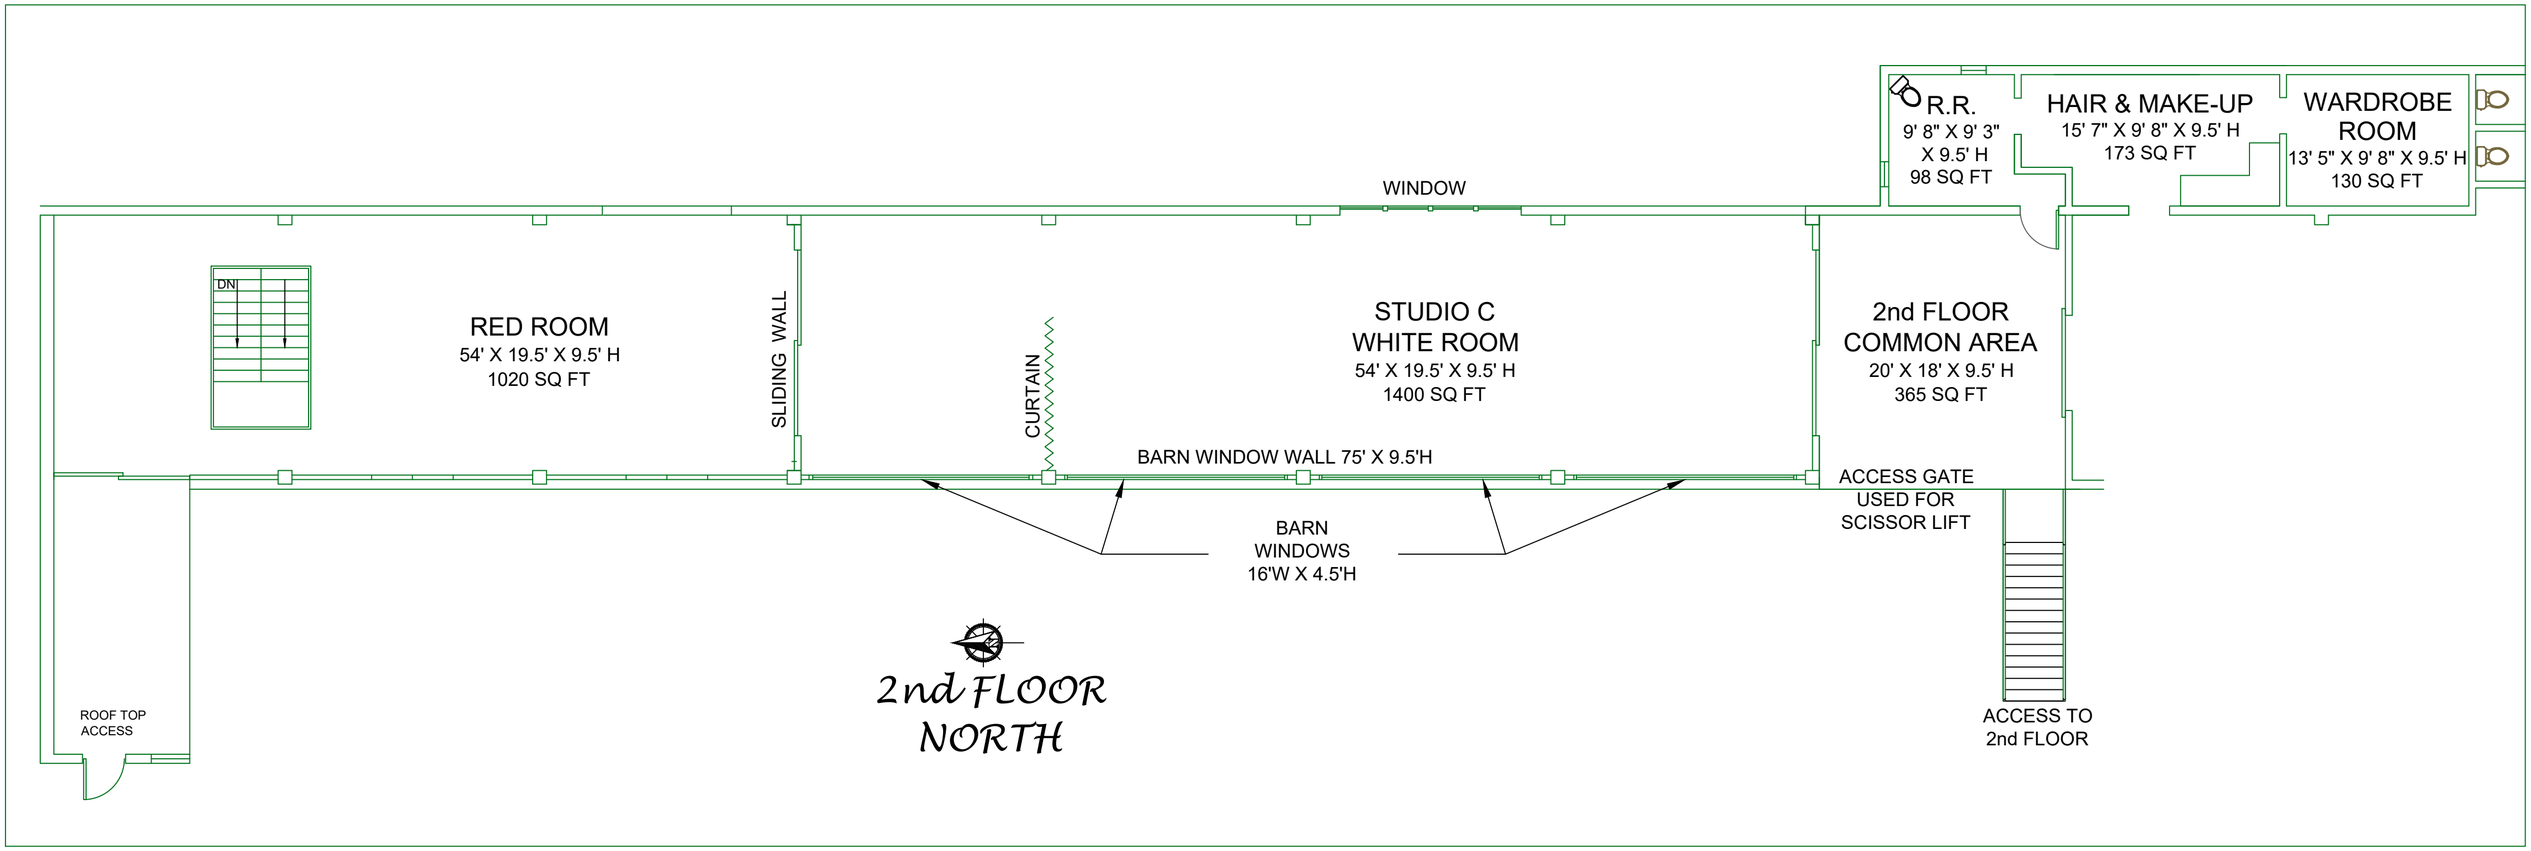
R.R.
9' 8" X 9' 3"
X 9.5' H
98 SQ FT
HAIR & MAKE-UP
15' 7" X 9' 8" X 9.5' H
173 SQ FT
WARDROBE
ROOM
13' 5" X 9' 8" X 9.5' H
130 SQ FT
WINDOW
DN
RED ROOM
54' X 19.5' X 9.5' H
1020 SQ FT
SLIDING WALL
CURTAIN
STUDIO C
WHITE ROOM
54' X 19.5' X 9.5' H
1400 SQ FT
2nd FLOOR
COMMON AREA
20' X 18' X 9.5' H
365 SQ FT
BARN WINDOW WALL 75' X 9.5'H
ACCESS GATE
USED FOR
SCISSOR LIFT
BARN
WINDOWS
16'W X 4.5'H
2nd FLOOR
NORTH
ROOF TOP
ACCESS
ACCESS TO
2nd FLOOR